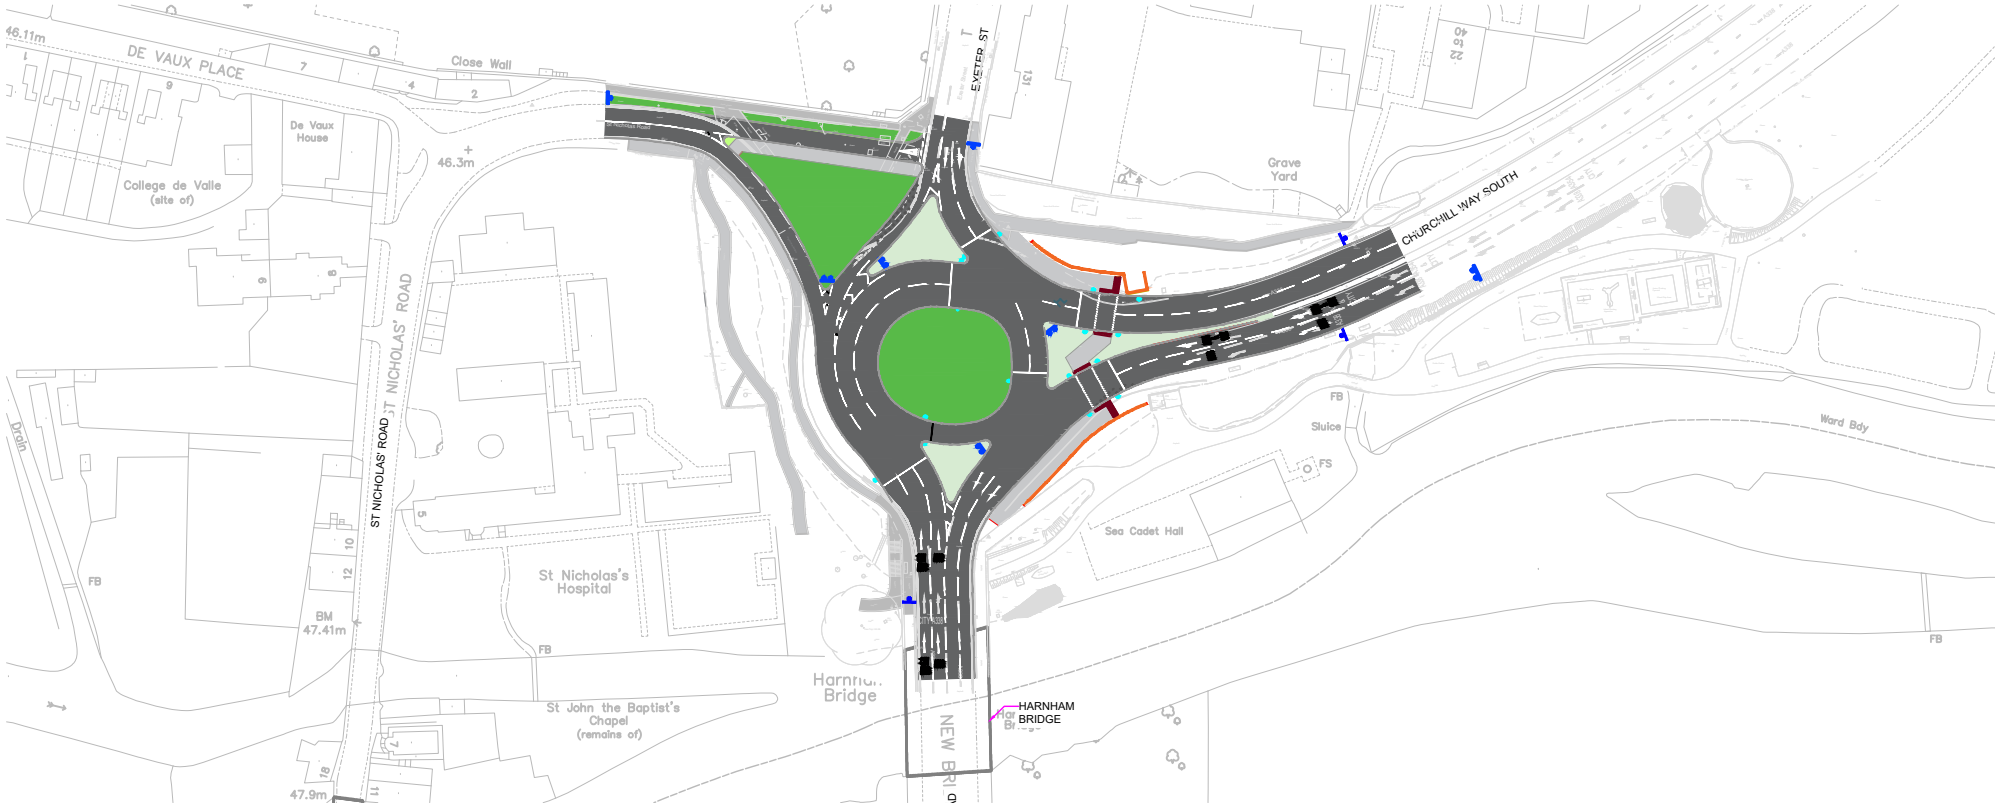
DE VAUX PLACE
Close Wall
De Vaux House
College de Valle (site of)
46.11m
46.3m
ST NICHOLAS' ROAD
EXETER ST
Grave Yard
CHURCHILL WAY SOUTH
Sluice
Ward Bdy
Sea Cadet Hall
St Nicholas's Hospital
St John the Baptist's Chapel (remains of)
Harnham Bridge
NEW BRIDGE
HARNHAM BRIDGE
BM 47.41m
47.9m
Drain
FB
FS